Providing New Borewells and CC Roads, Drains Developments in Rachenahalli and Other Adjusted Layouts.

Second and Part Bill

Key Map

Scanned by CamScanner

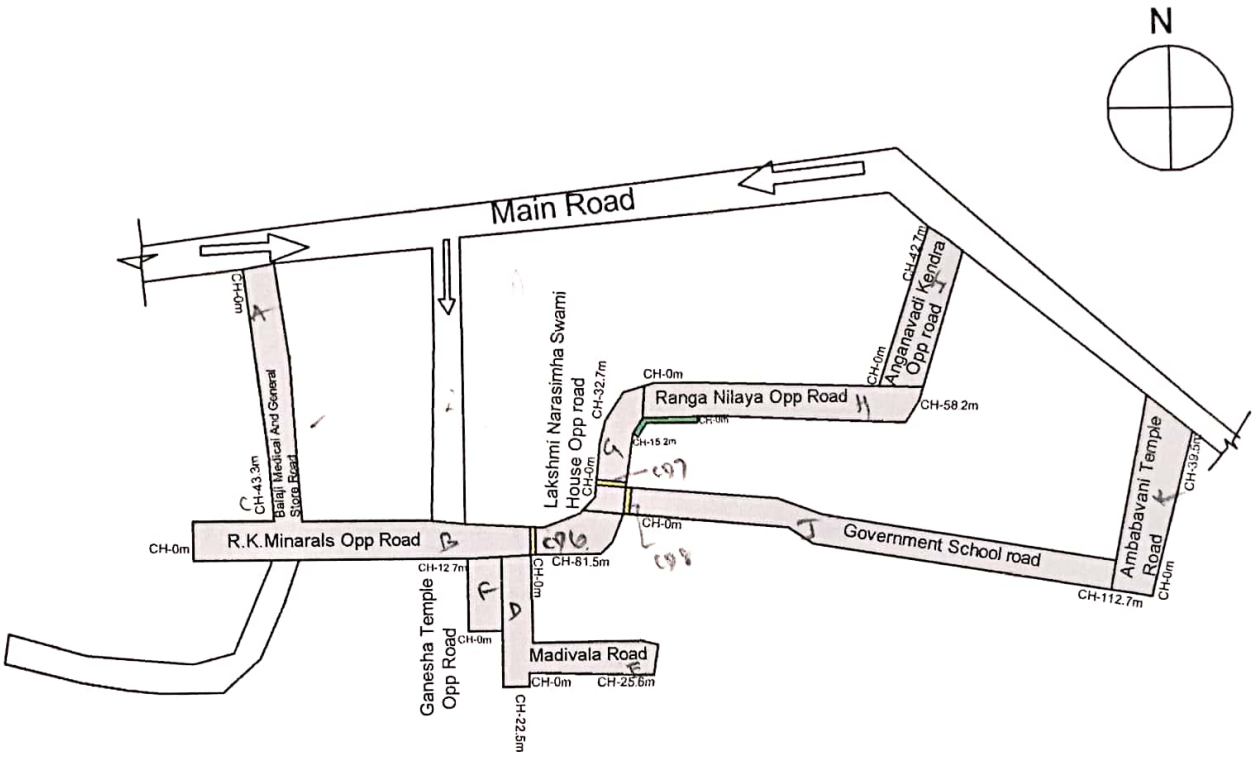

Rachenahalli

NOTES:-

1) Do Not Scale The Drawings
2) All Dimensions Are In meters

INDEX

CC DRAIN | CC Road | CC Culvert

PROJECT	Providing new borewlls and CC roads, drains developments in Rachenahalli and other adjusted layout
CLIENT	BBMP

RUDRAPRASAD CONSULTANTS
STRUCTURAL ENGINEERS, ARCHITECTS
& PROJECT MANAGEMENT CONSULTANTS
No. 3 7th MAIN,
MALLESWARAM BANGALORE-560003
Ph : 23444801
Mob : 91-9448227083,91-9972924526
E-mail: rudraprasad3@rediffmail.com
Web: www.arlengineers.com

ಸಹಾಯಕ ಅಭಿಯಂತರರು
ಬಿ.ಬಿ.ಎಂ.ಪಿ. ಬ್ಯಾಟರಾಯನಪುರ ಉಪ ವಿಭಾಗ

ಸಹಾಯಕ ಕಾರ್ಯಪಾಲಕ ಅಭಿಯಂತರರು
ಬ್ಯಾಟರಾಯನಪುರ ಉಪ ವಿಭಾಗ
ಬಿ.ಬಿ.ಎಂ.ಪಿ., ಬೆಂಗಳೂರು-26

Scanned by CamScanner

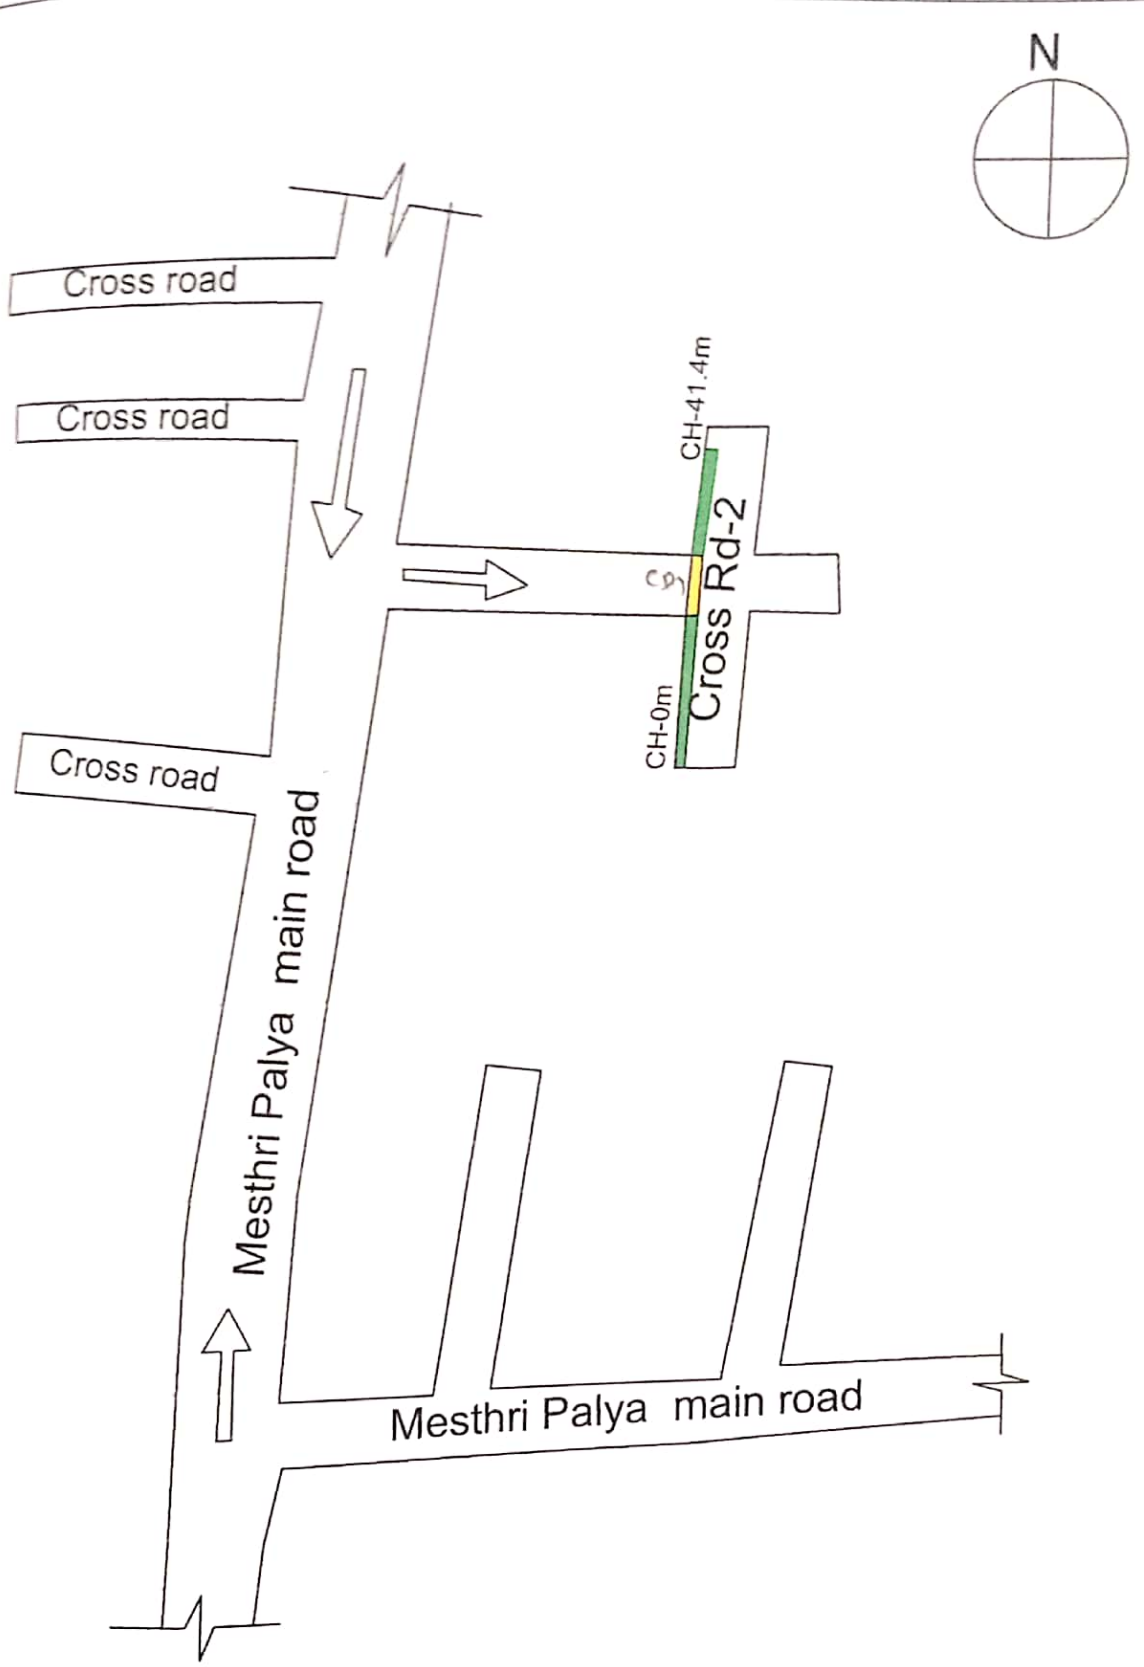

Mesthri Palya

NOTES:-

1) Do Not Scale The Drawings
2) All Dimensions Are In meters

INDEX

CC DRAIN

CC Culvert

PROJECT	Providing new borewlls and CC roads, drains developments in Rachenahalli and other adjusted layout
CLIENT	BBMP

RUDRAPRASAD CONSULTANTS
STRUCTURAL ENGINEERS, ARCHITECTS
& PROJECT MANAGEMENT CONSULTANTS
No. 3 7th MAIN,
MALLESWARAM BANGALORE-560003
Ph : 23444801
Mob : 91-9448227083,91-9972024328
E-mail: rudraprasad3@rediffmail.com
Web: www.arkengineers.com

Scanned by CamScanner

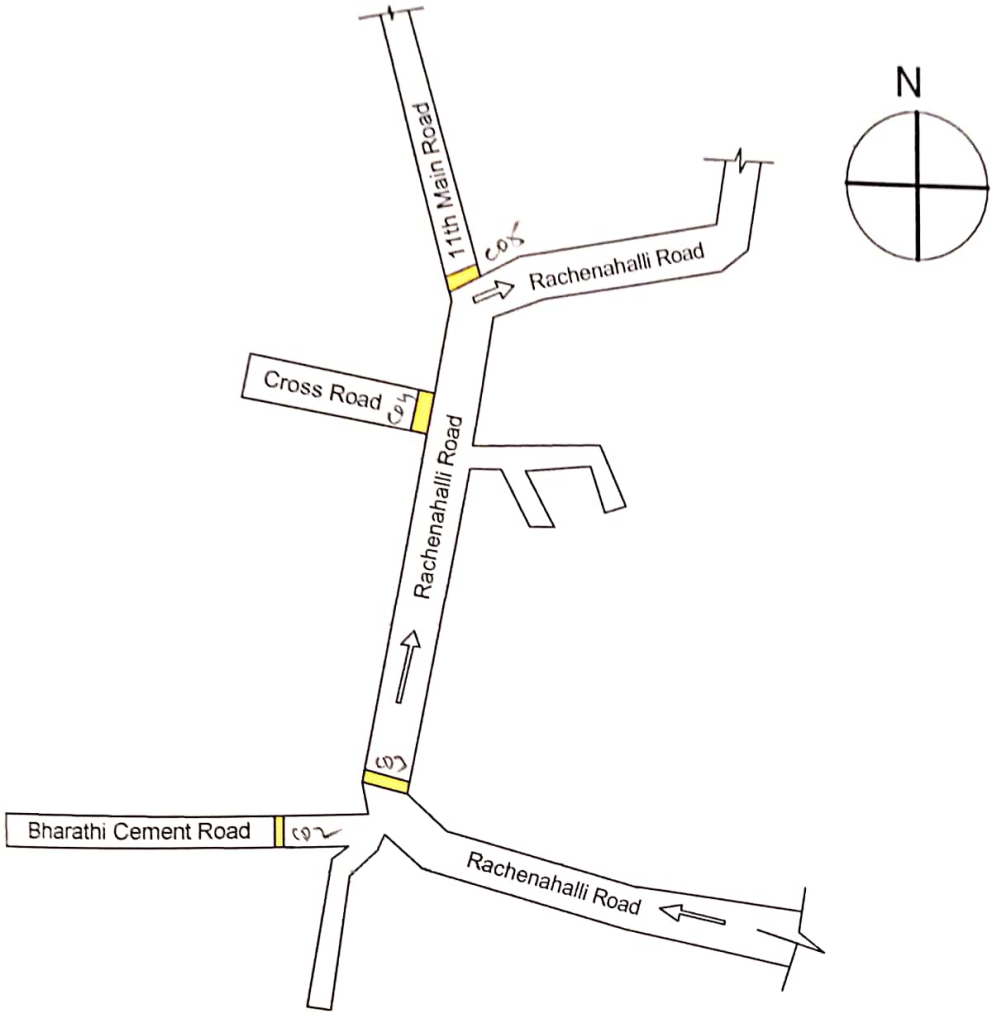

Rachenahalli

NOTES:-
1) Do Not Scale The Drawings
2) All Dimensions Are In meters

INDEX

CC
Culvert

PROJECT	Providing new borewlls and CC roads, drains developments in Rachenahalli and other adjusted layout
CLIENT	BBMP

RUDRAPRASAD CONSULTANTS
STRUCTURAL ENGINEERS, ARCHITECTS
& PROJECT MANAGEMENT CONSULTANTS
No. 3 7th MAIN,
MALLESWARAM BANGALORE-560003
Ph : 23444801
Mob : 91-9448227083,91-9972924526
E-mail: rudraprasad3@rediffmail.com
Web: www.arkengineers.com

Scanned by CamScanner